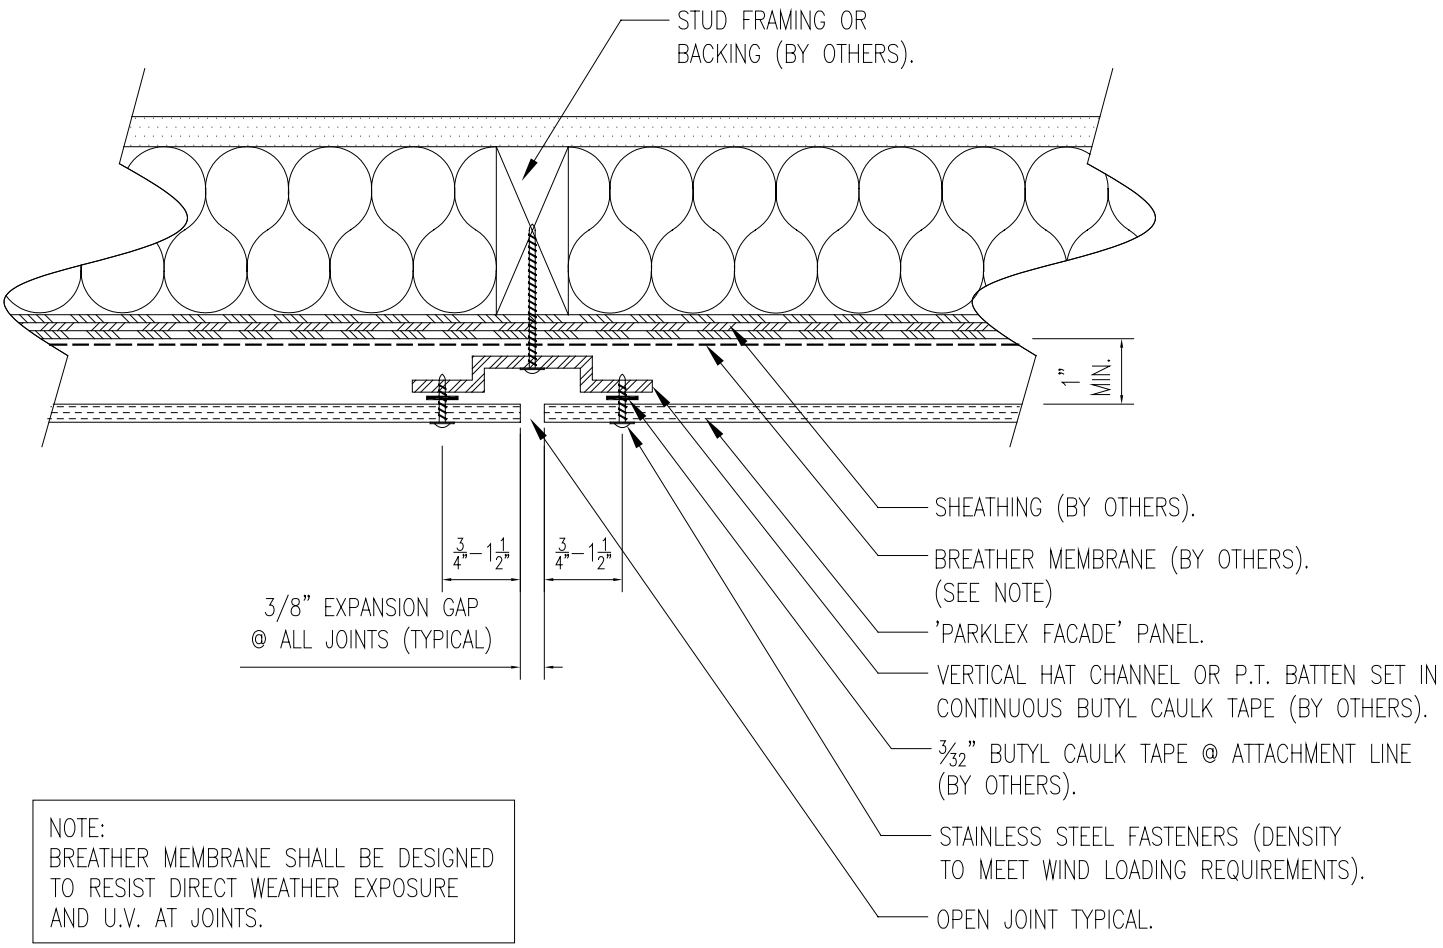

NOTE:
BREATHER MEMBRANE SHALL BE DESIGNED TO RESIST DIRECT WEATHER EXPOSURE AND U.V. AT JOINTS.

PARKLEX FACADE PLAN DETAIL
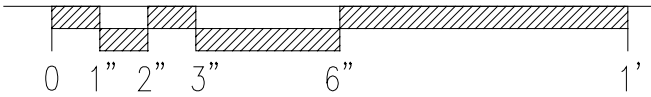
1