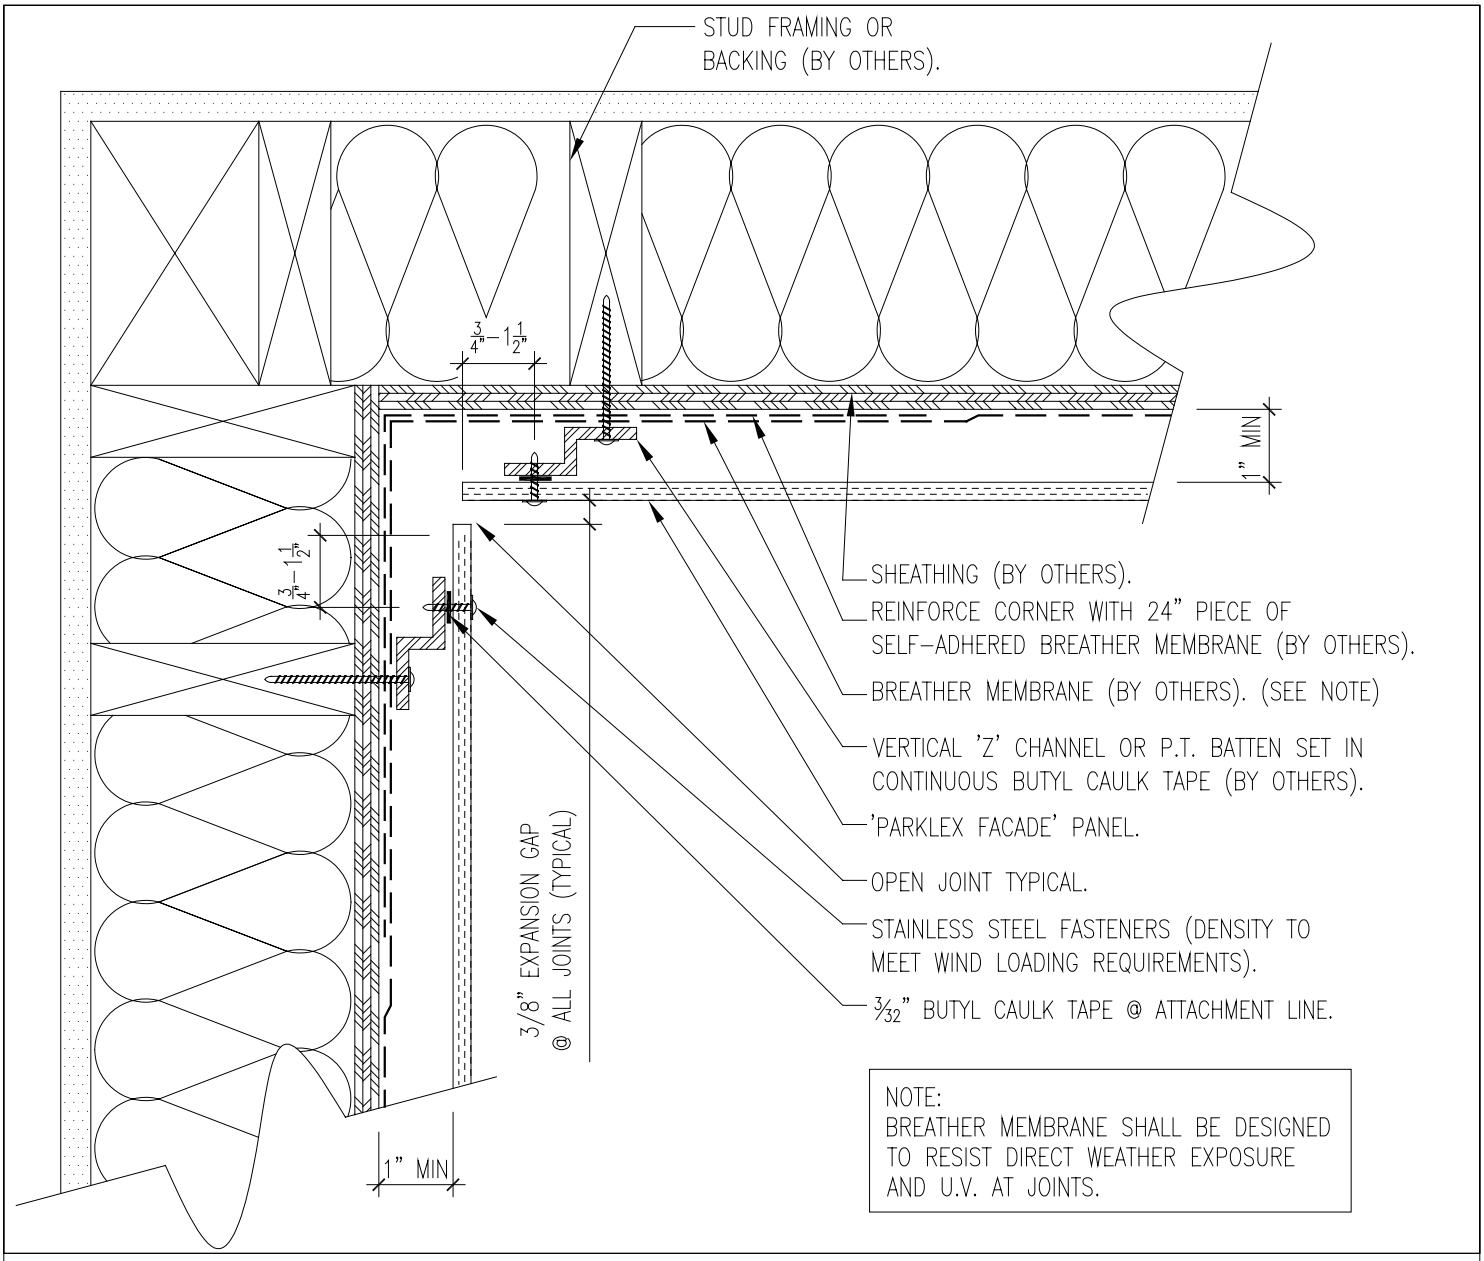

NOTE:
BREATHER MEMBRANE SHALL BE DESIGNED TO RESIST DIRECT WEATHER EXPOSURE AND U.V. AT JOINTS.

PARKLEX FACADE INNER CORNER DETAIL

6

0 1" 2" 3" 6" 1'